2846
FWG6080
2846
FWG6080
2846
2846
2846
OVL2030
2846
2846

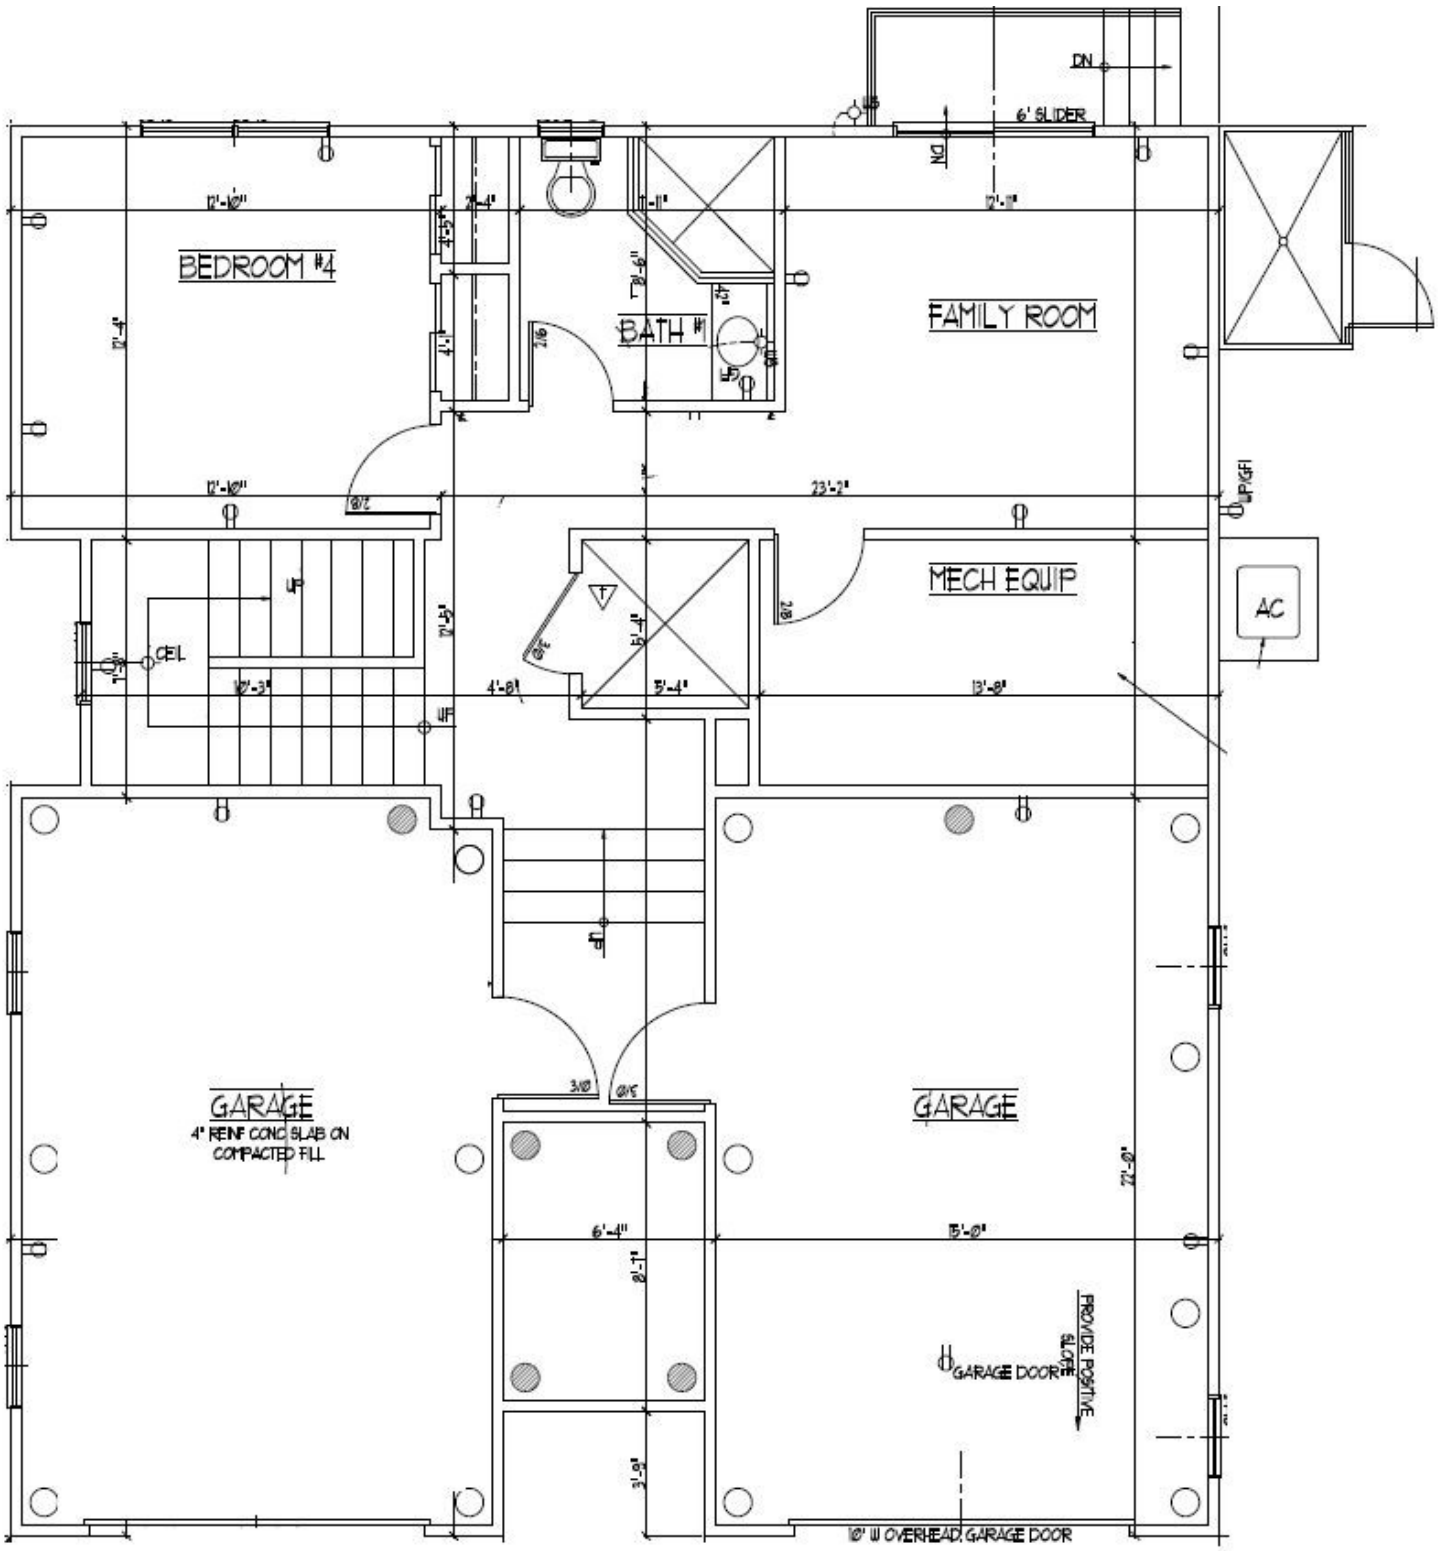
BEDROOM #4
BATH #1
FAMILY ROOM
MECH EQUIP
AC
GARAGE
4" REINF CONC SLAB ON COMPACTED FILL
GARAGE
GARAGE DOOR
PROVIDE POSITIVE SLOPE
6' SLIDER
DN
UP/GFI
CEL
16' W OVERHEAD GARAGE DOOR

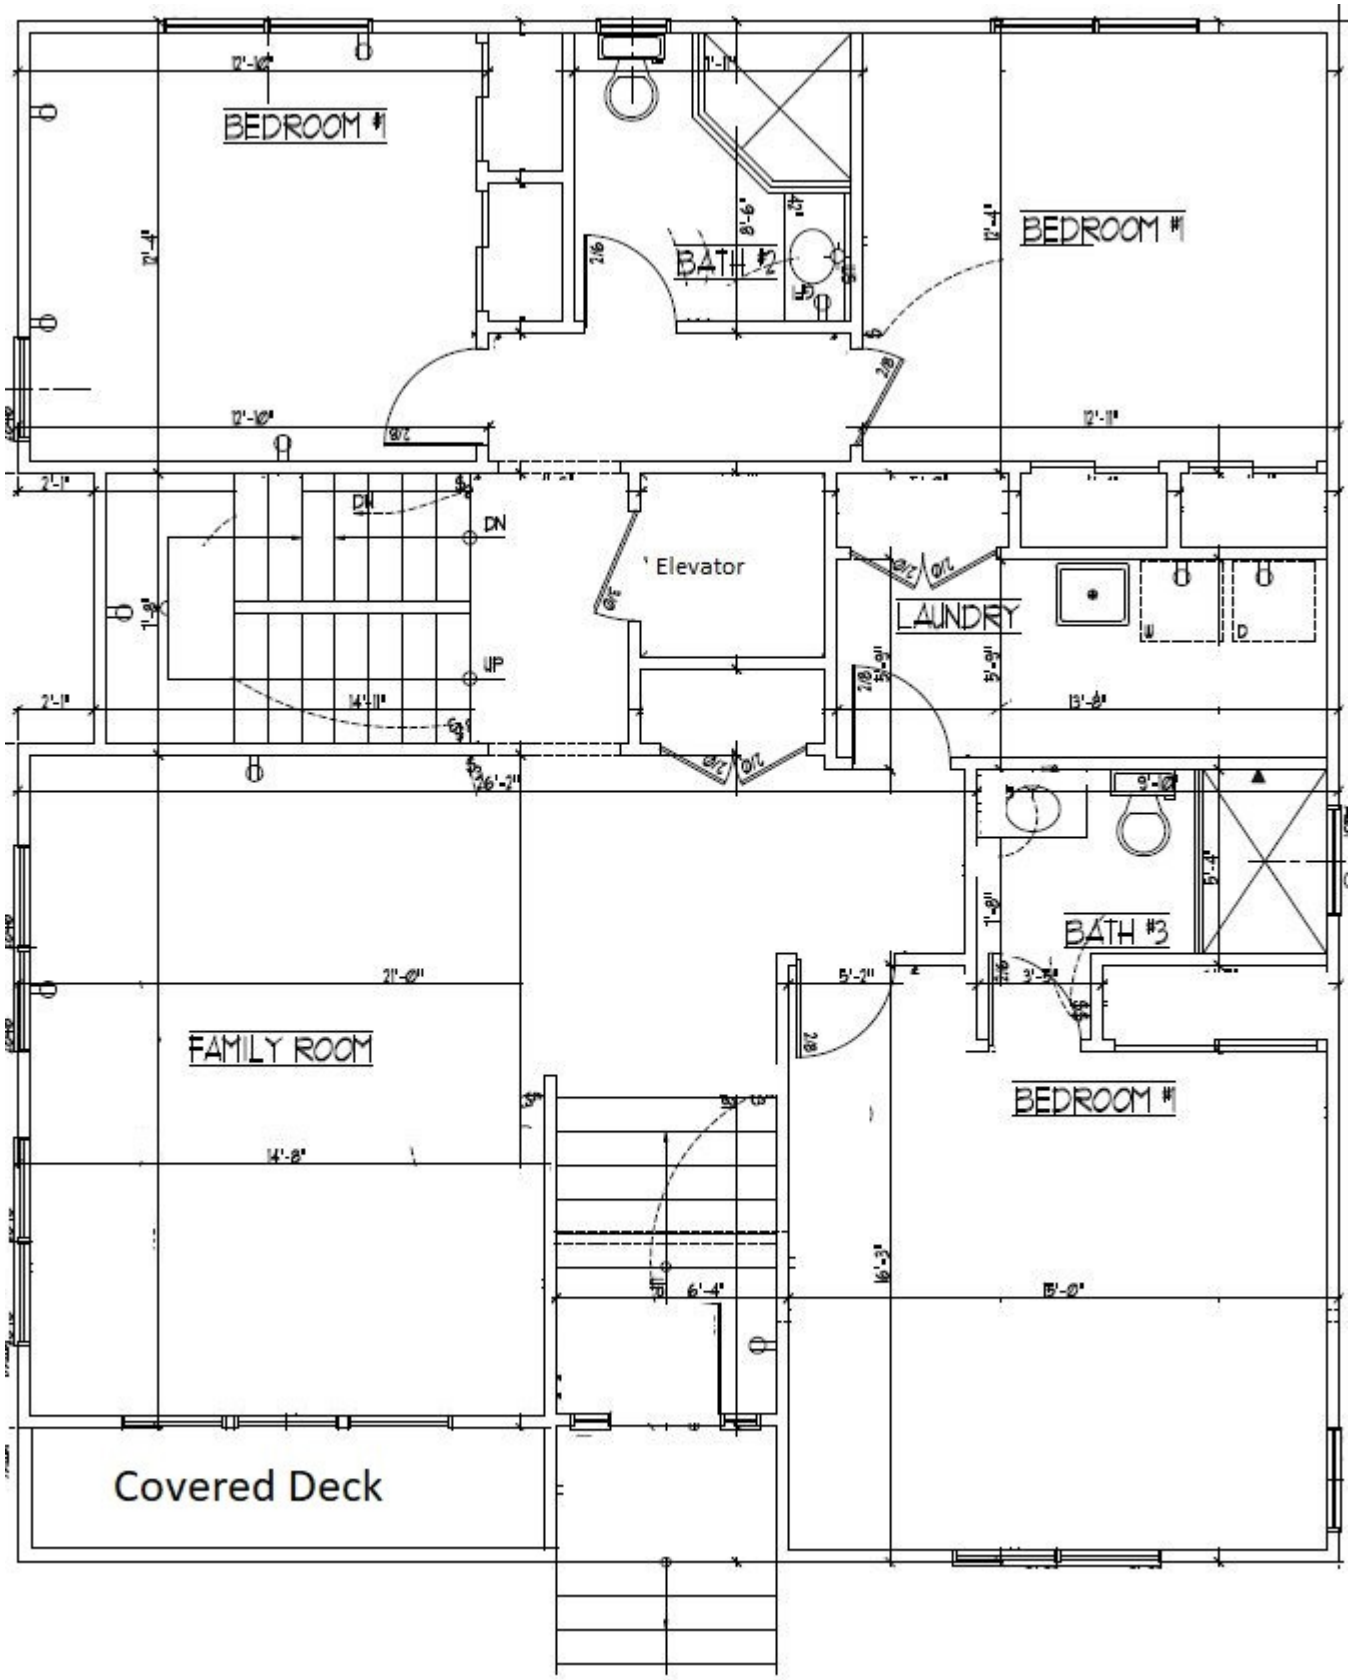
BEDROOM #
BATH #2
BEDROOM #
DN
DN
UP
Elevator
LAUNDRY
W
D
BATH #3
FAMILY ROOM
BEDROOM #
Covered Deck

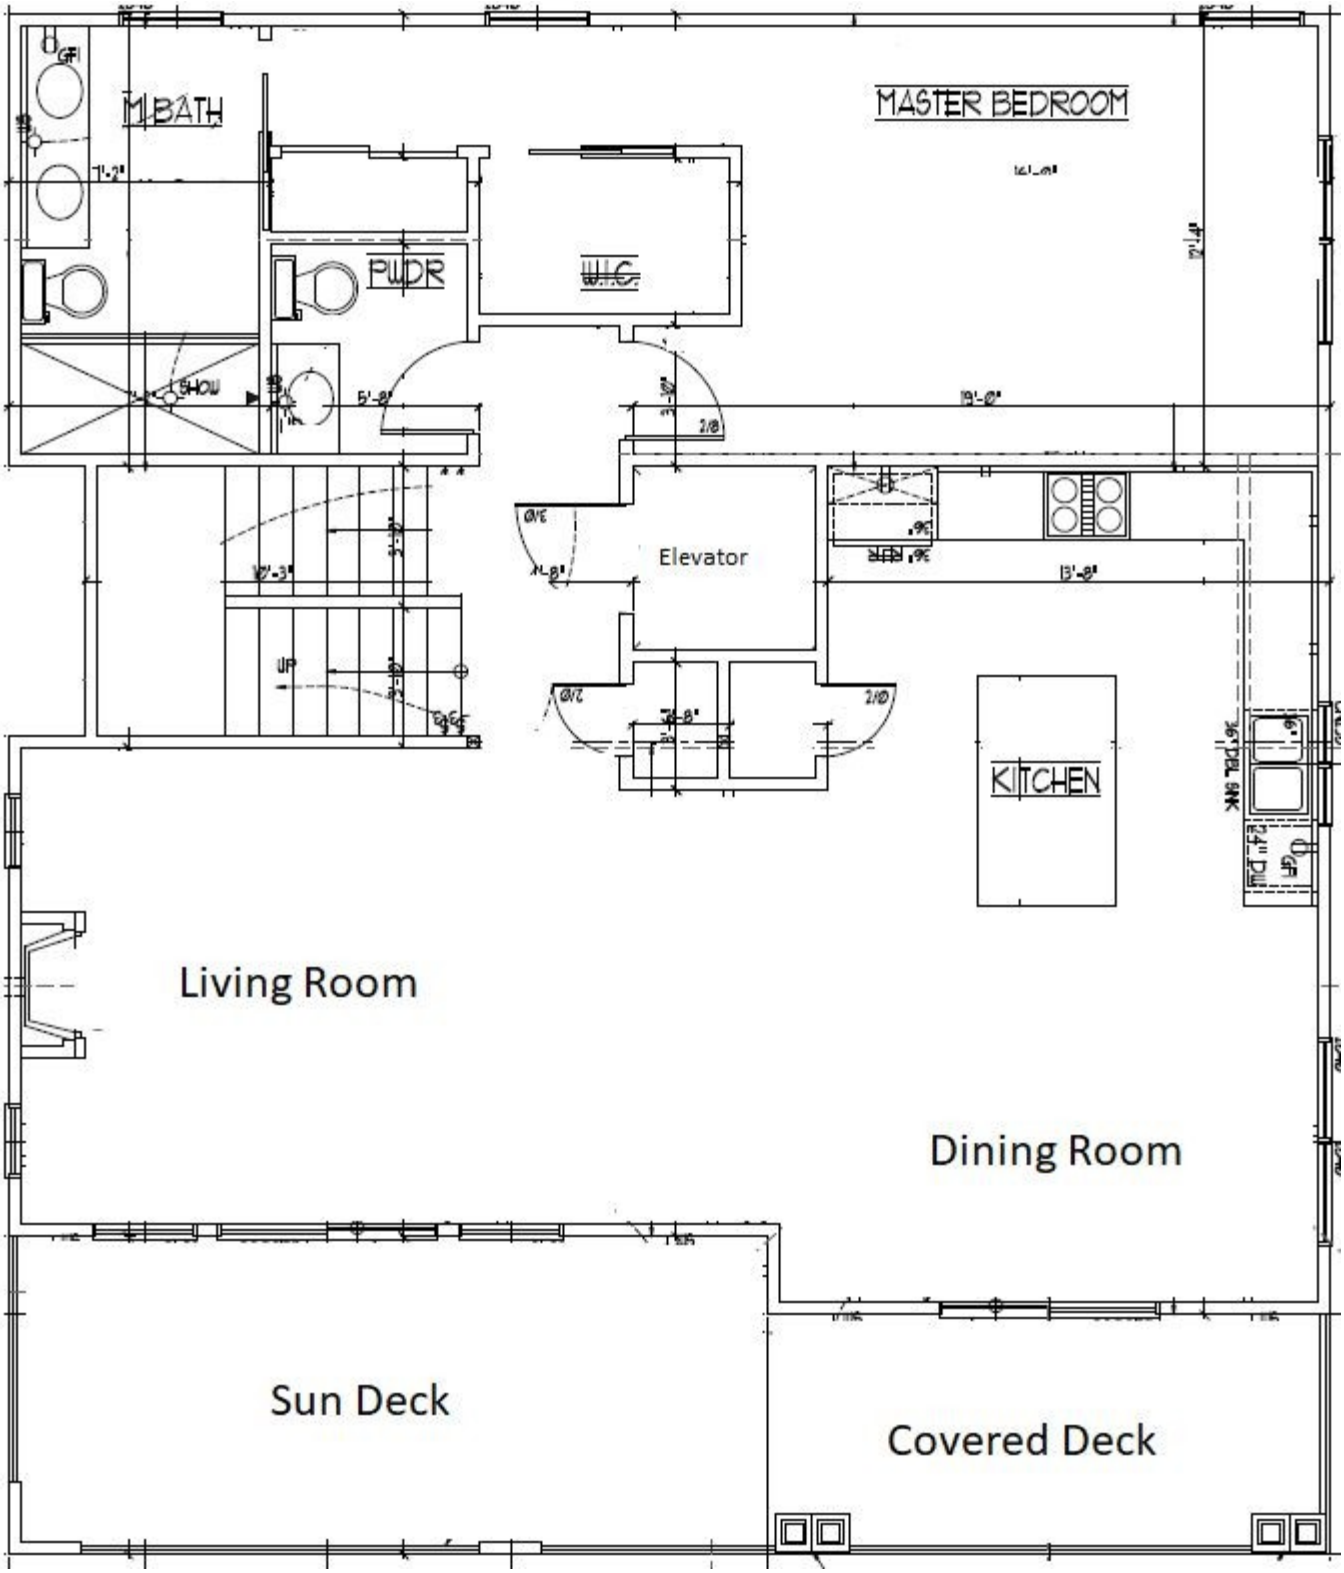
M.BATH
MASTER BEDROOM
PWDR
W.I.C.
SHOW
Elevator
KITCHEN
Living Room
Dining Room
Sun Deck
Covered Deck